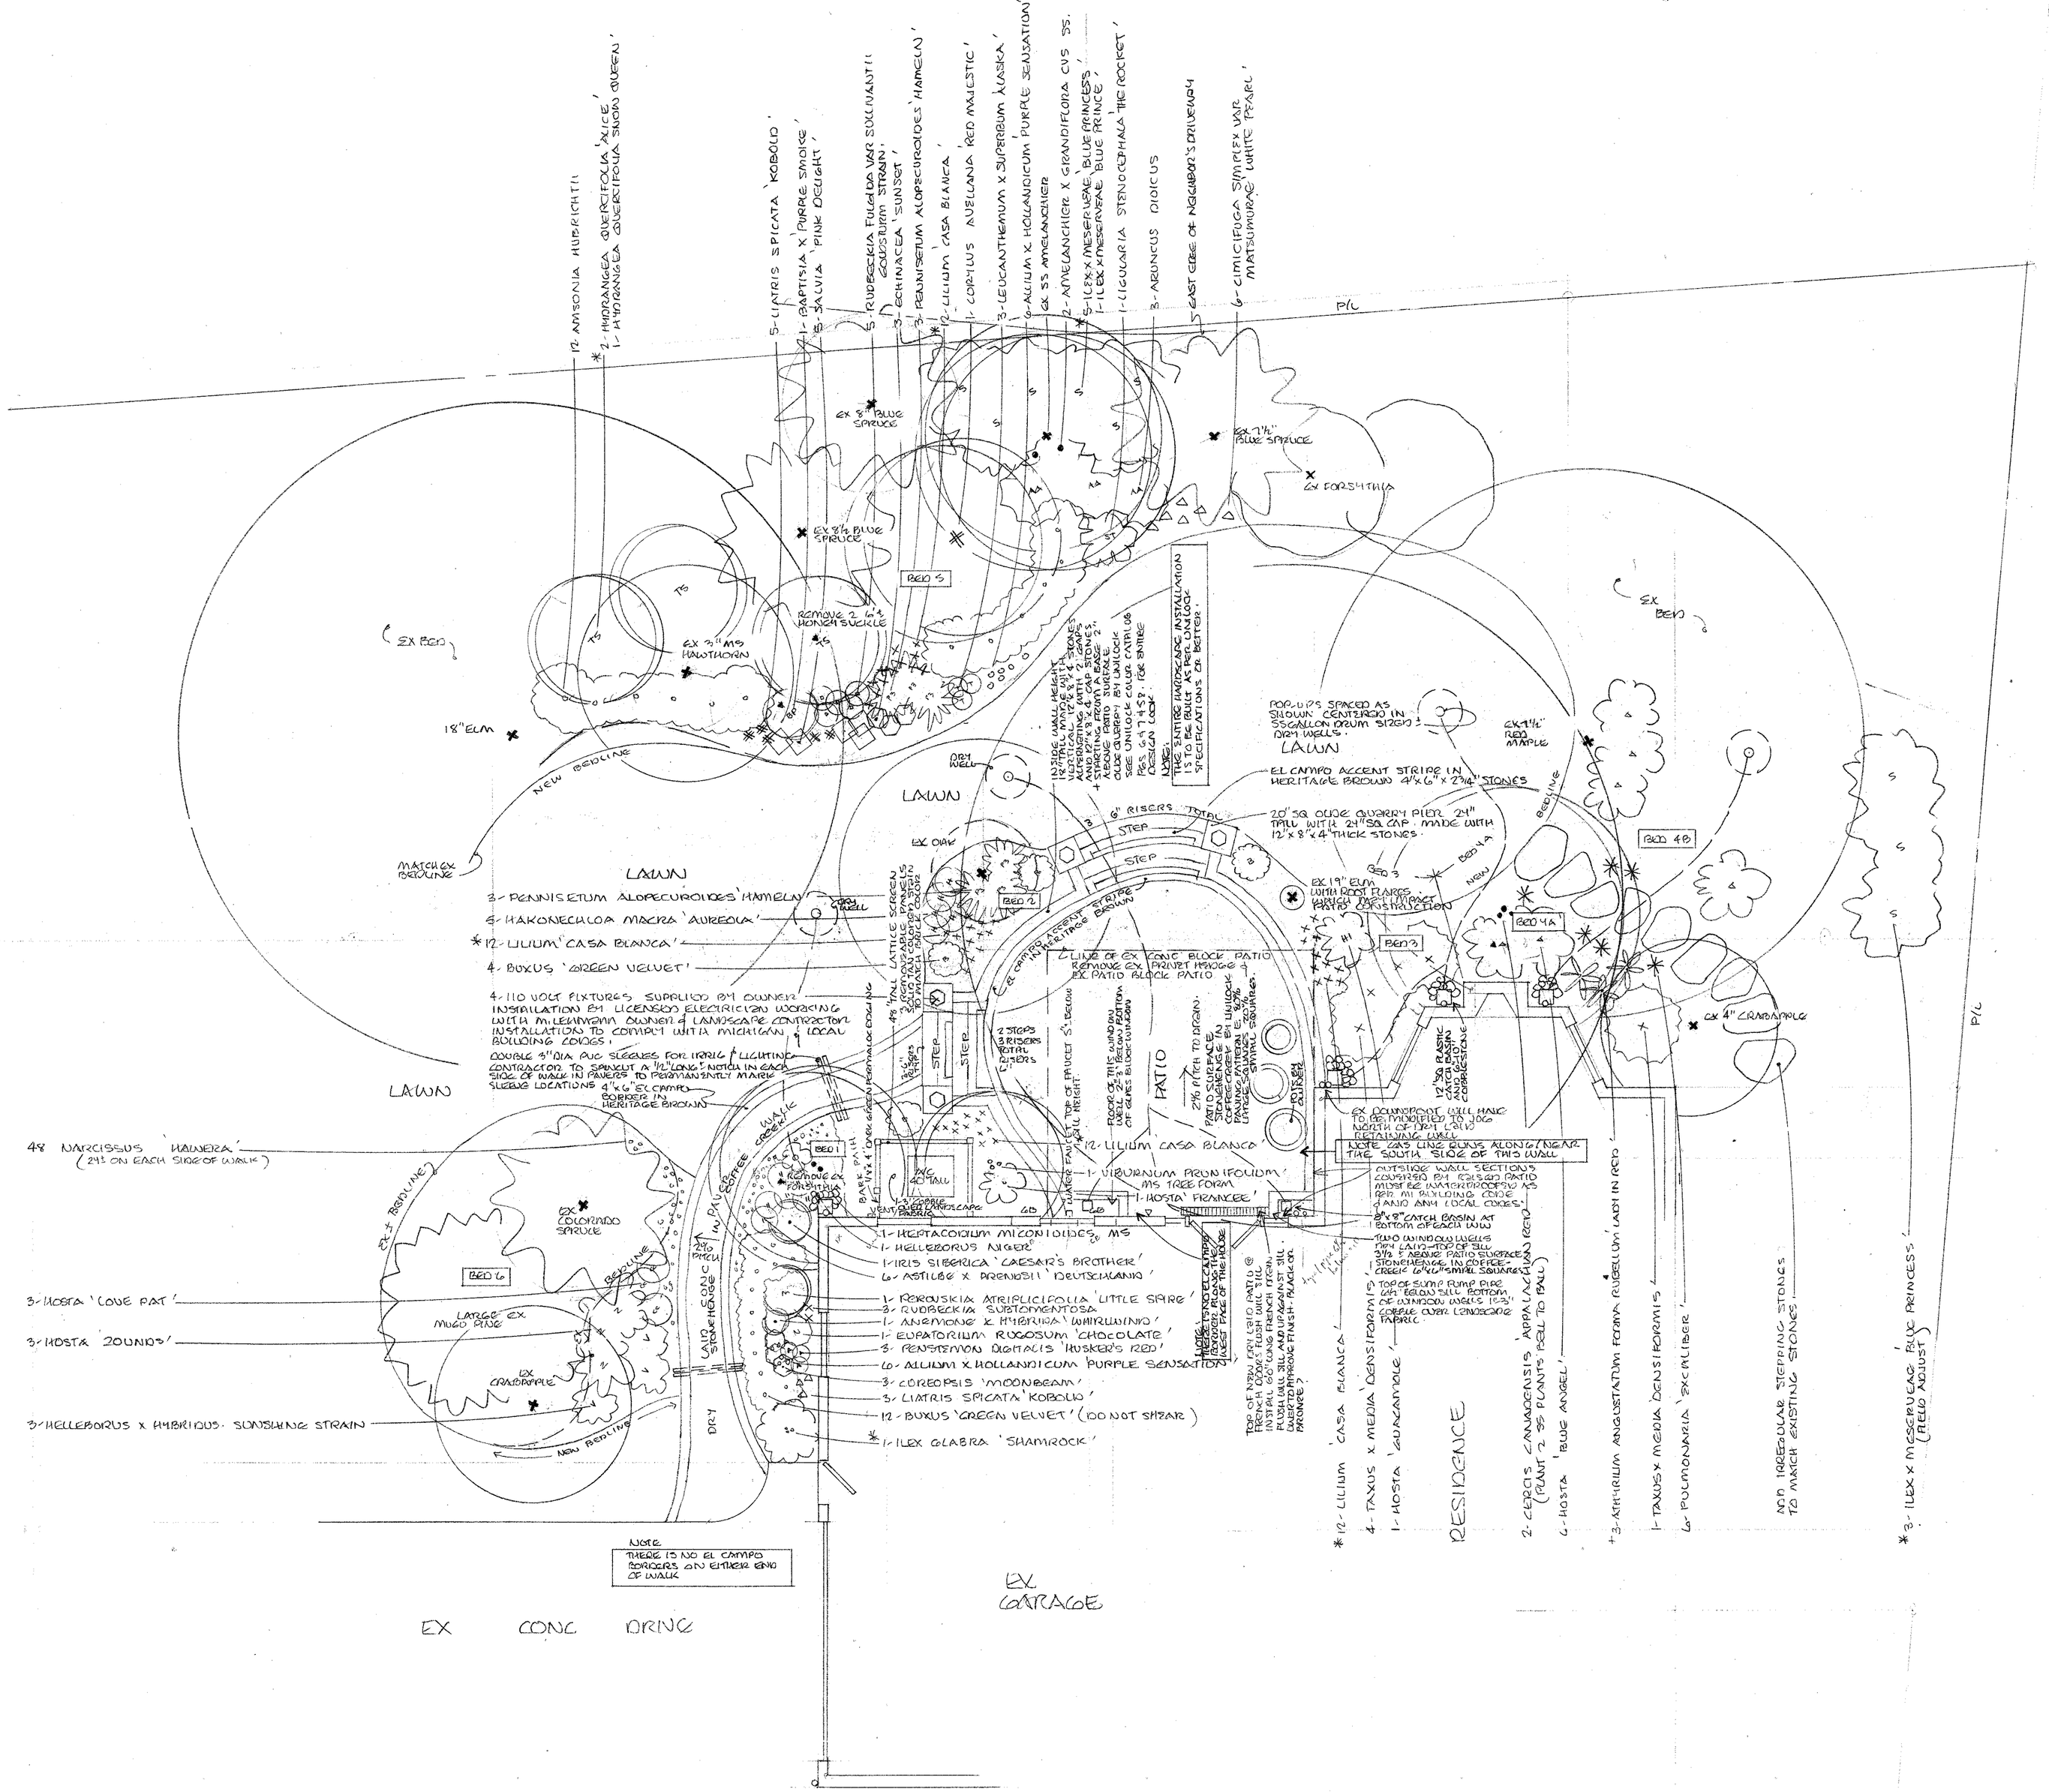

Project:
LANDSCAPE MASTERPLAN.

Record:
7/20/07 ML MASTERPLAN
7/21/07 ML REVISIONS

LEGEND

AG	above ground
A/C	air conditioner
BR	bare root
BW	basement window
CATV	cable TV box
CP	cell pad
CL	center line
CLF	chain link
CONC	concrete
CF	cubic feet
CY	cubic yard
DE	Detroit Edison
DS	downspout
DV	dryer vent
ELEC	electrical outlet
E/M	electric meter
EX	existing
**	fall flowering bulbs
↑	fern
F/HV	furnace intake & exhaust vents
GAL	gallon
G/M	gas meter
GB	glass block
GC	groundcover
HT	height
HP	high pressure
LT	light fixture
LF	linear foot
LP	low point
MED	medium
MBT	Michigan Bell telephone
●MB	Michigan field boulder(s)
*MB	minor bulbs
MS	multi-stem
OC	on center
OH	overhead
PP	peat pot
#	plant to be gayed & staked
*	plant to be removed
P/L	property line
RC	rodded cutting
SS	single stem
SO	special order
SF	square foot
SY	square yard
SPD	sump pump discharge
T/P	telephone pole
T/C	top of curb
TRNSF	transformer
TRNSP	transplant
W/M	water meter
*	PLANTS REQUIRING ACIDIC PH SOILS

the Lehmann Design Group Inc.

PO Box 1241
Birmingham MI 48012-1241

Landscape architecture
Garden design
Consultation
Project management

☎ 248-663-9850
fax 248-663-9851

NORTH

Scale: 3/16" = 1

3 WORKING DAYS
BEFORE YOU DIG
CALL MISS DIG.
1-800-482-7171